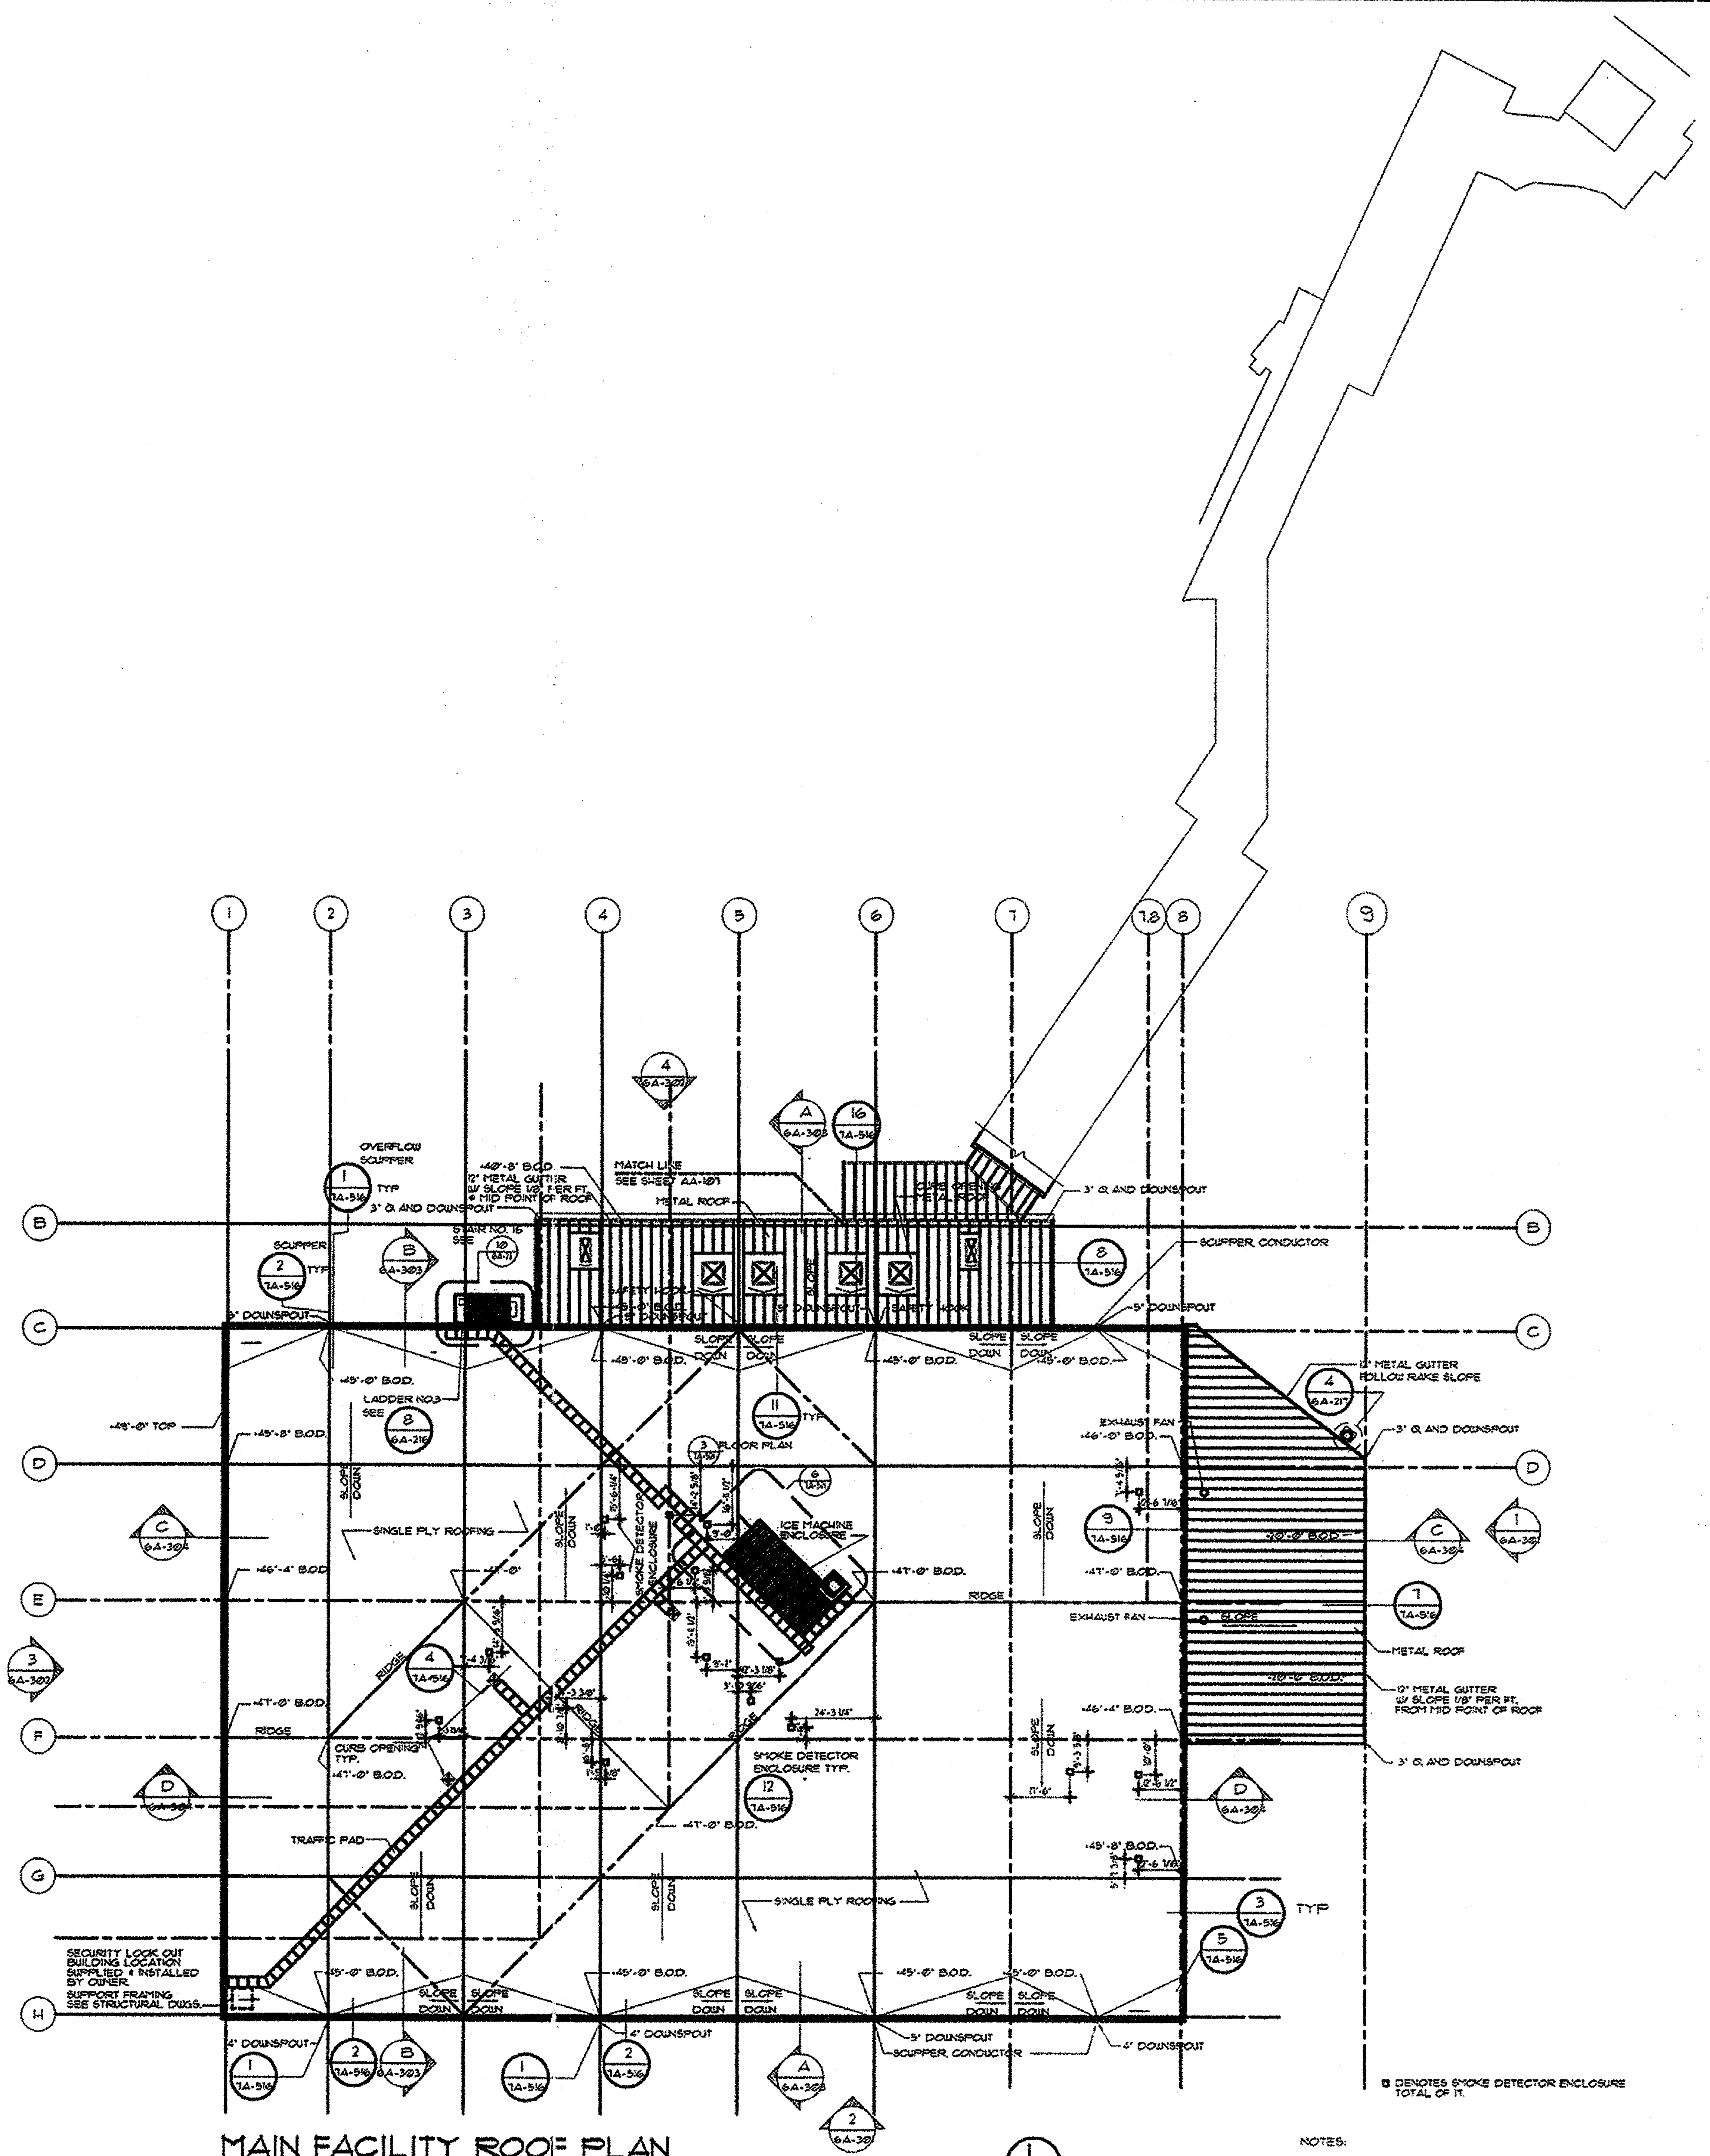


MAIN FACILITY ROOF PLAN

SCALE: 1/16"=1'-0"


■ DENOTES SMOKE DETECTOR ENCLOSURE TOTAL OF 17.

NOTES:

1. SEE SHEET 8A-601 FOR WALL ASSEMBLIES.
2. SEE SHEETS 8A-401 & 8A-402 FOR DOOR SCHEDULE & ACCESS PANEL.
3. SEE SHEETS 8A-403 & 8A-404 FOR FINISH SCHEDULE.
4. DIMENSIONS ARE TO FACE OF STUDS U.N.O.

NORTH

SCALE: 1/16"=1'-0"

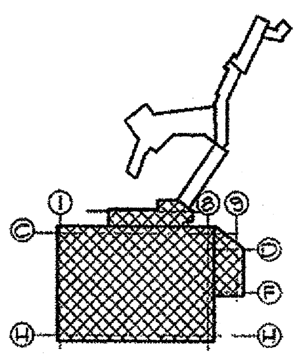

KEY PLAN

DATUM POINT EL.00-0=+134'-6"

REV. NO.	DATE	DESCRIPTION OF REVISIONS

ISSUE NO.	DATE	ISSUED FOR
1	2-10-95	BID & CONSTRUCT - ORIGINAL RELEASE

NOTICES:

THE DATA IN THIS DOCUMENT INCORPORATE PROPRIETARY RIGHTS OF WALT DISNEY IMAGINEERING, 1401 FLOWER STREET, GLENDALE, CALIFORNIA 91221-5020. ANY PARTY ACCEPTING THIS DOCUMENT DOES SO IN CONFIDENCE AND AGREES THAT IT SHALL NOT BE DUPLICATED IN WHOLE OR IN PART, NOR DISCLOSED TO OTHERS, WITHOUT THE WRITTEN CONSENT OF WALT DISNEY IMAGINEERING.

CONTRACTOR SHALL VERIFY ALL CONDITIONS ON JOB SITE & NOTIFY THE PROJECT ENGINEER OF ANY VARIATIONS FROM DIMENSIONS SHOWN ON THESE DRAWINGS BEFORE PROCEEDING WITH ANY CONSTRUCTION.

KEY PERSONS AND APPROVALS

PROJECT MANAGER: DAVID TODD
DRAWN: JPVILLANUEVA
PROJECT DESIGN MANAGER: VAL USLE
CHECKED:
PROJECT ENGINEER: BILL DENNIS
APPROVED:
PROJECT FACILITY DESIGNER: GARY WILLIAMS
DATE: 12-10-95
C.F. No. 6A-204DWG

Walt Disney Imagineering
1401 Flower Street
Glendale, CA 91221-5020
(818) 544-6500

PROJECT DESIGNED FOR:

Disneyland®

ANAHEIM, CALIFORNIA

PROJECT AREA: ADVENTURELAND
UNIT NAME: INDIANA JONES EXPEDITIONS
W.B.S. NO.:
SHEET TITLE: MAIN FACILITY ROOF PLAN
PHASE: CD
PROJECT CODE NUMBER: 951
DRAWING NO.: 6A-204
REVISION NO.: △